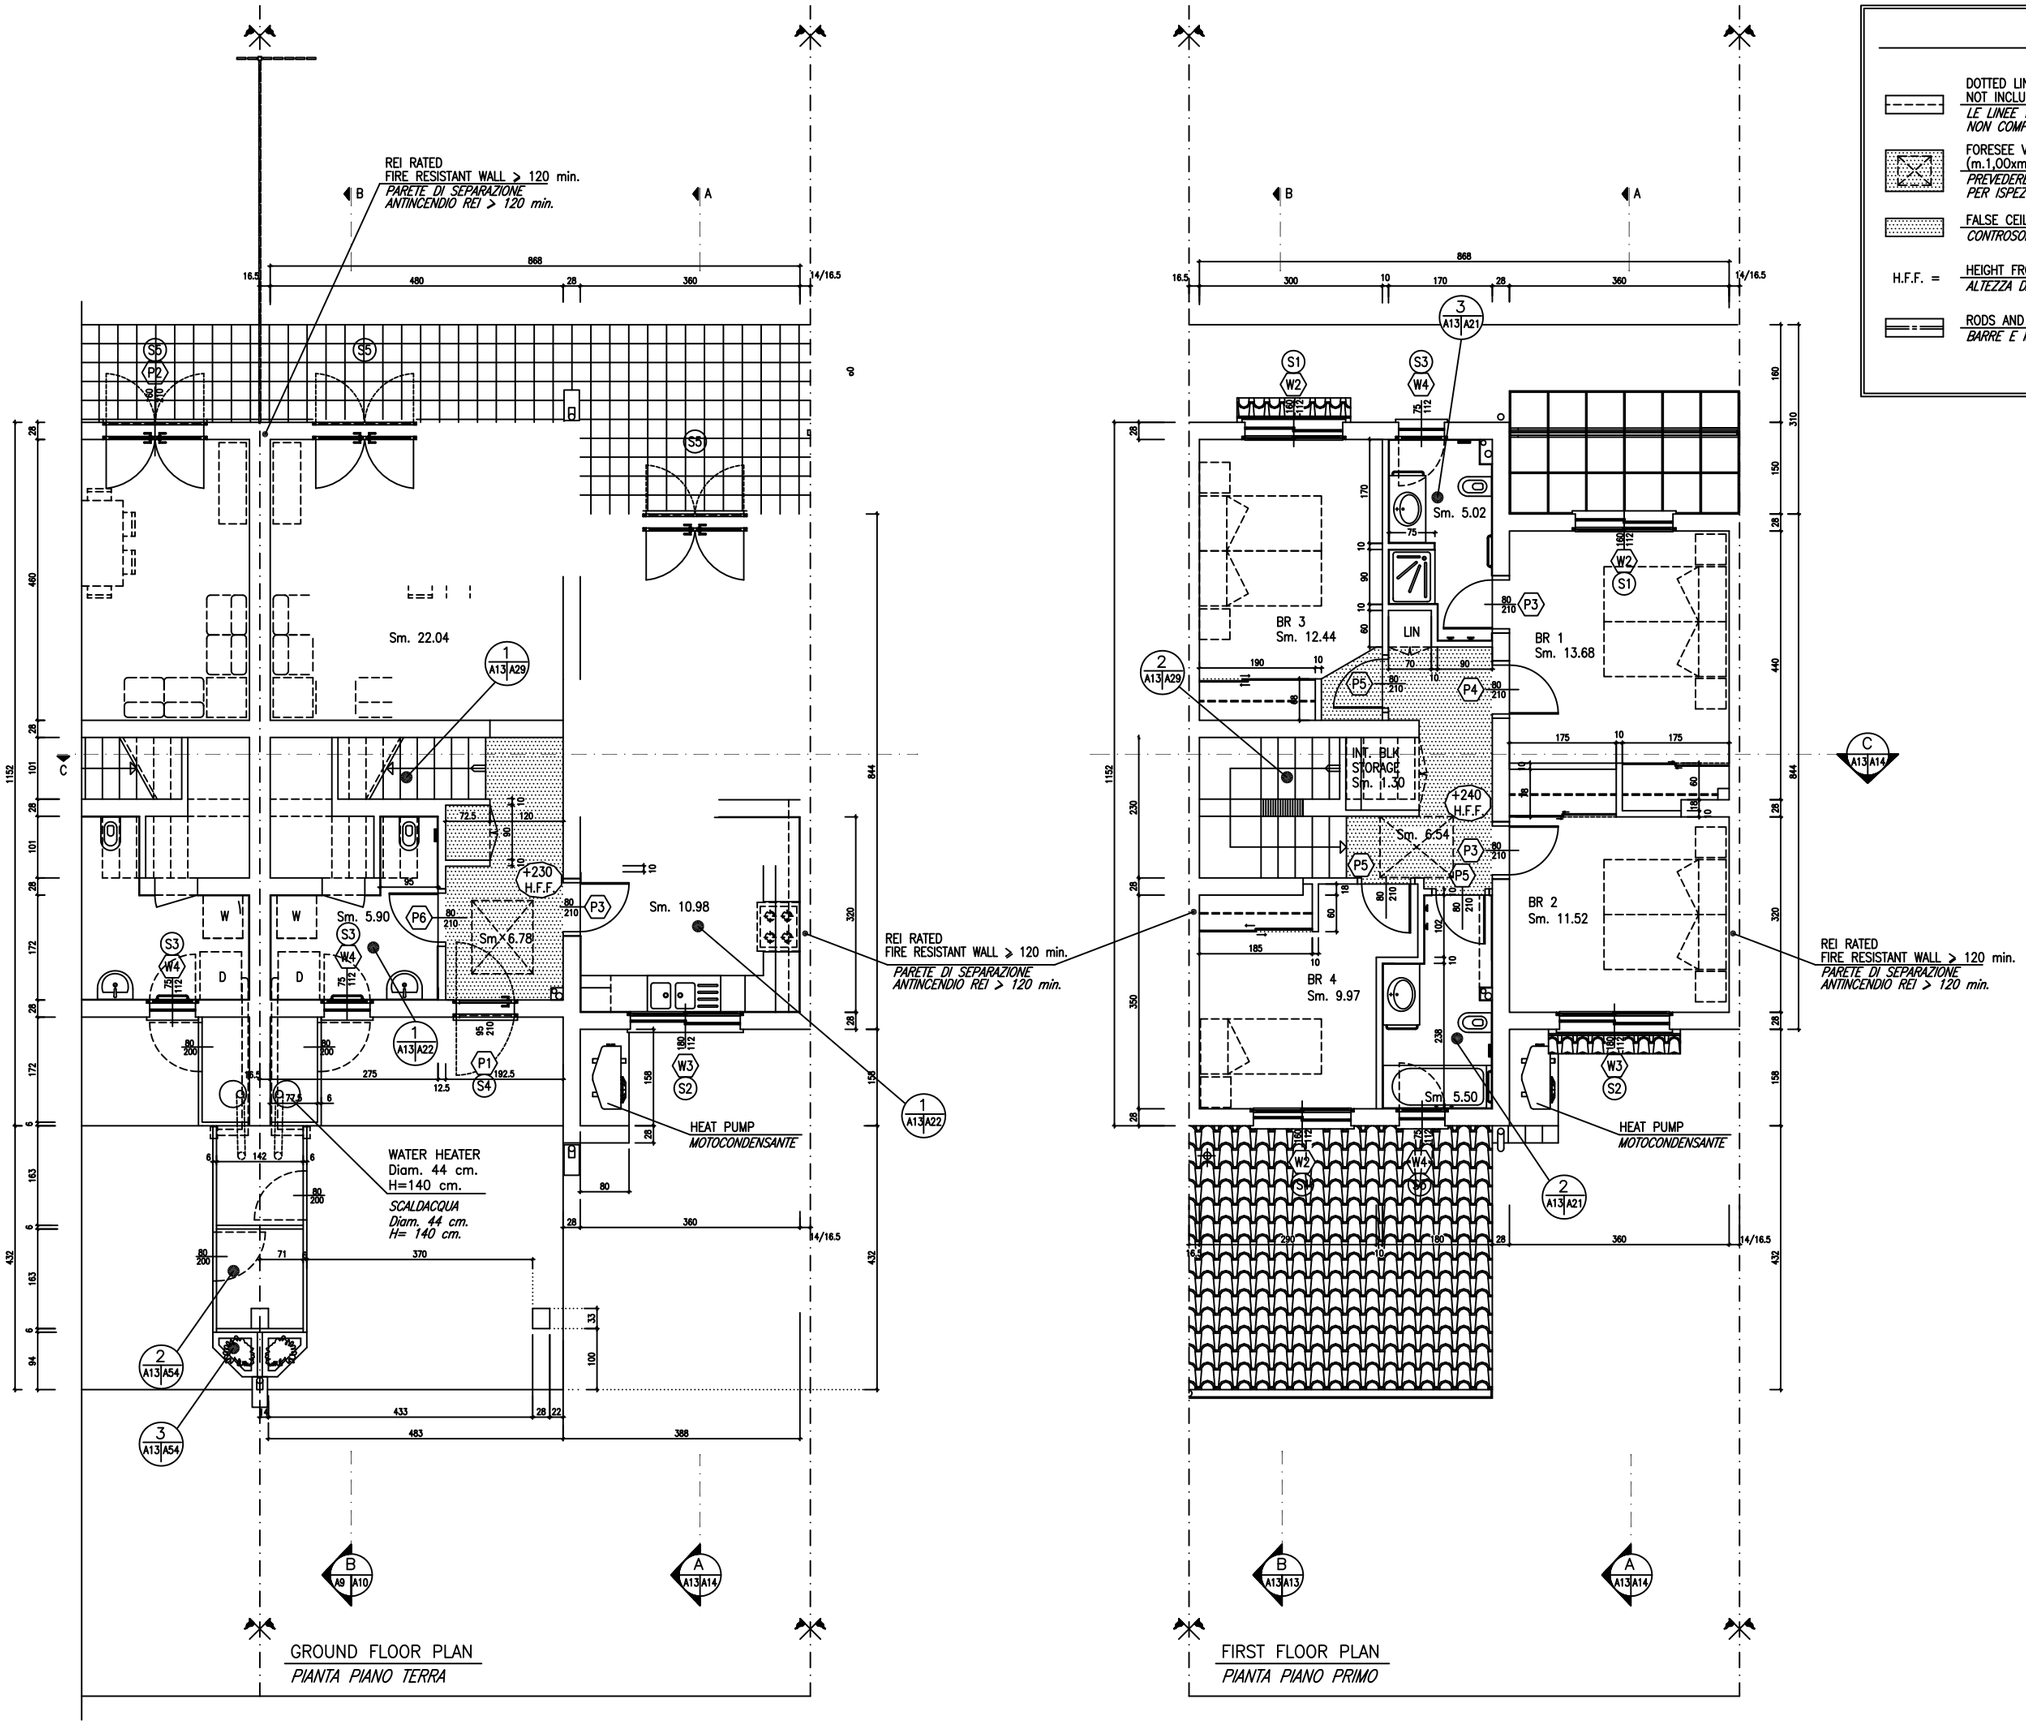

GROUND FLOOR PLAN
PIANTA PIANO TERRA

FIRST FLOOR PLAN
PIANTA PIANO PRIMO

NOTES
NOTE

- DOTTED LINES ARE USED FOR FURNITURE ITEMS NOT INCLUDED IN THE CONTRACT
  LE LINEE TRATTEGGIATE RAPPRESENTANO ARREDI NON COMPRESI NEL CONTRATTO
- FORESEE VERTICAL SWINGING DOOR PANEL (m.1,00xm.1,20) FOR HVAC MAINTENANCE
  PREVEDERE PORTELLO INCERNIERATO (m.1,00xm.1,20) PER ISPEZIONE UNITA' DI CONDIZIONAMENTO
- FALSE CEILING
  CONTROSOFFITTO
- H.F.F. = HEIGHT FROM FINISHED FLOOR LEVEL
  ALTEZZA DAL PAVIMENTO FINITO
- RODS AND SHELVES INSIDE BUILT-IN CLOSETS
  BARRE E MENSOLE INTERNE AGLI ARMADI A MURO

REVISIONS	DATE	APPROVED
1 REVISED FOR COMMENTS	30/01/00	

PROPOSER: BELPASSO HOUSING S.p.A.
JOINT-VENTURE: IMPREGILO - MILANO -
Impresa Pizzarotti & C. - PARMA -
ACTIVITY - SATISFACTORY TO
APPROVED
DATE
FOR EFD COMMANDER NAVFAC

PROPOSER: EFA
ZANZI DESIGN
GHIDONI DRAWN
STIBINA REVIEW
ZANZI CHIEF ARCH./ENG.
PROJECT MANAGER
FIRE PROTECTION
QUALITY CONTROL
BRANCH MANAGER
DESIGN DIRECTOR

DESIGNER:

ENGINEERING FIELD ACTIVITY MEDITERRANEAN
RFP 93004
LEASE CONSTRUCTION OF FAMILY HOUSING UNITS (FHUs)
NAS SIGONELLA, ITALY — TOWN OF BELPASSO (CT)

TITLE: TYPE 4C – PLANS
TITOLO: TIPO 4C – PIANTE

SCALE: 1:50 SIZE: A1
100% DESIGN : ISSUE 30/08/99
SHEET 111 OF 496

A–13